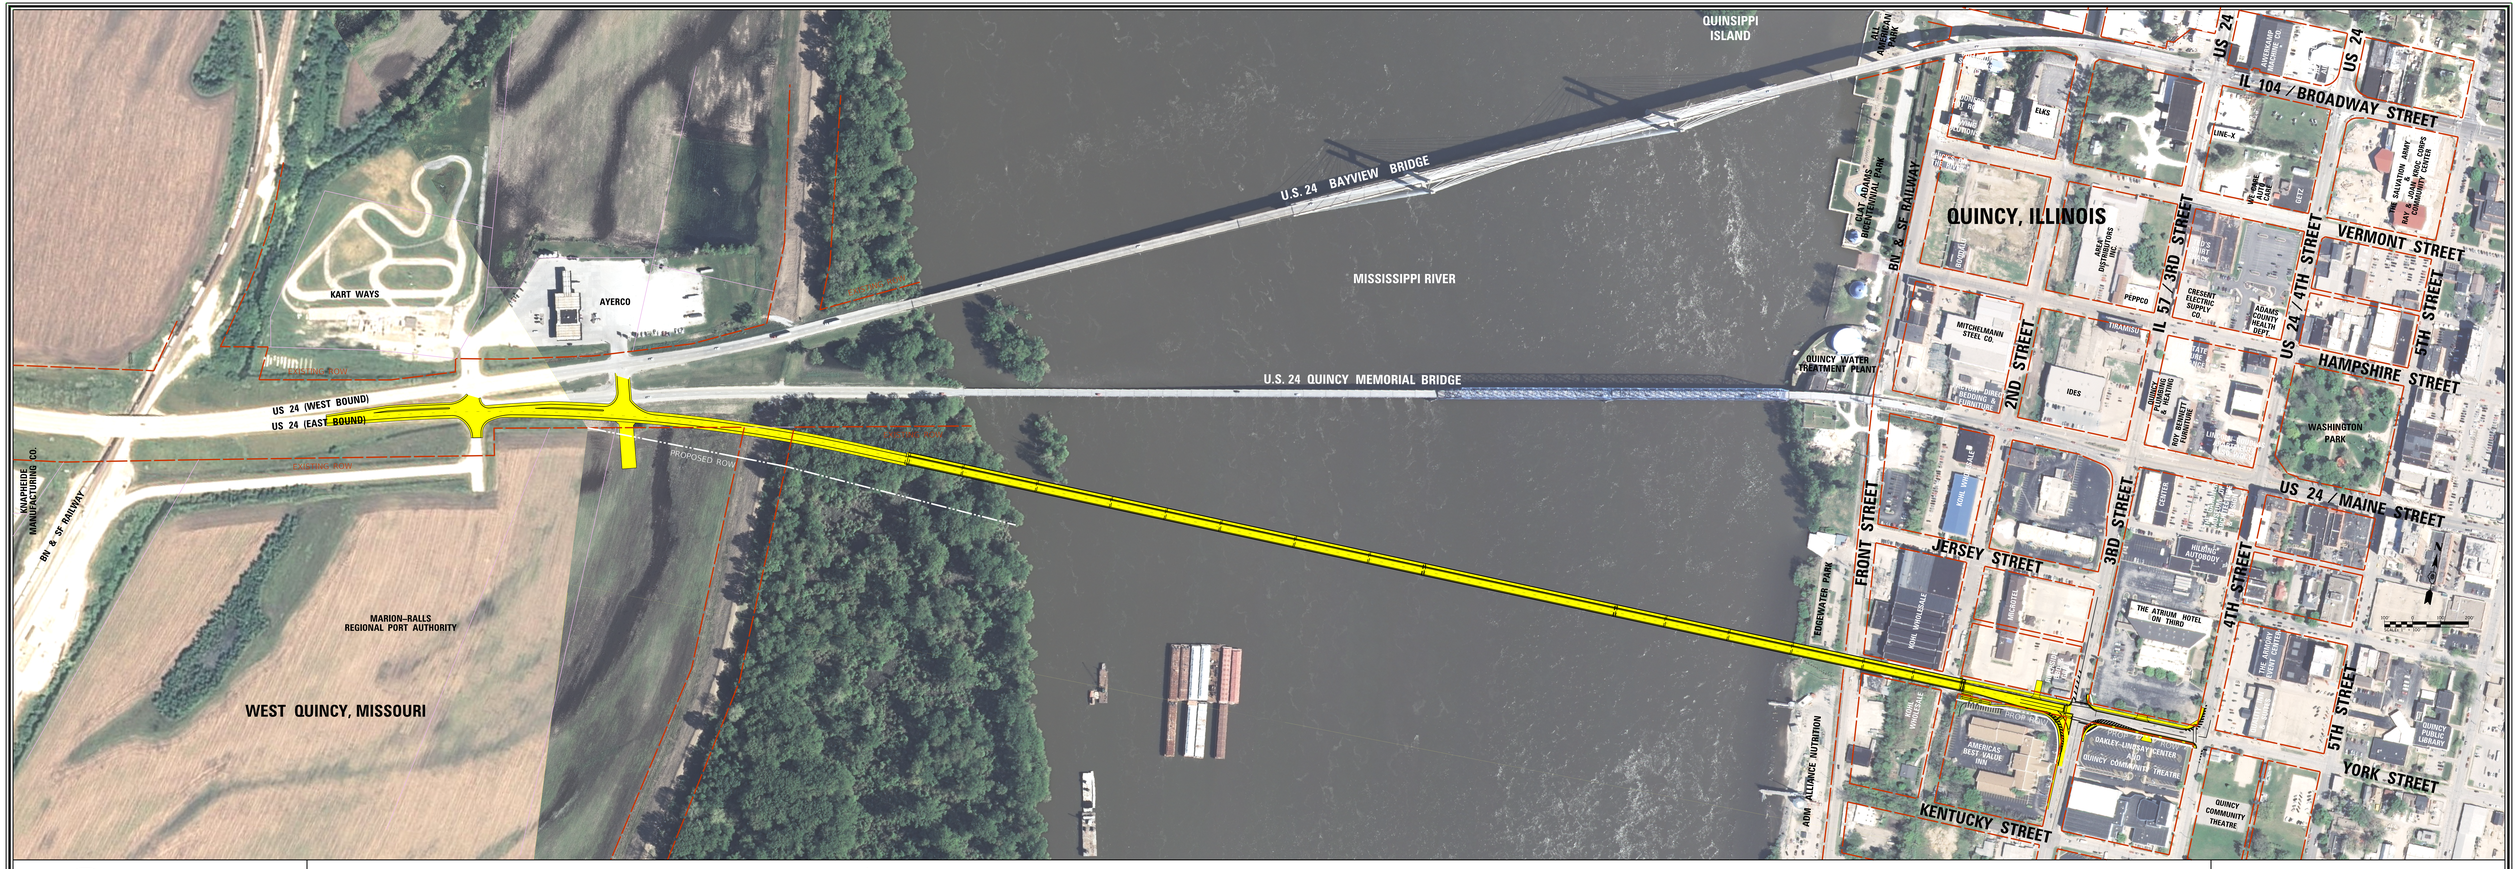

Illinois Department of Transportation

QUINCY MEMORIAL BRIDGE – PREFERRED ALTERNATE

CMT

Engineering Corporation - 000831

Copyright CMT, Inc.